


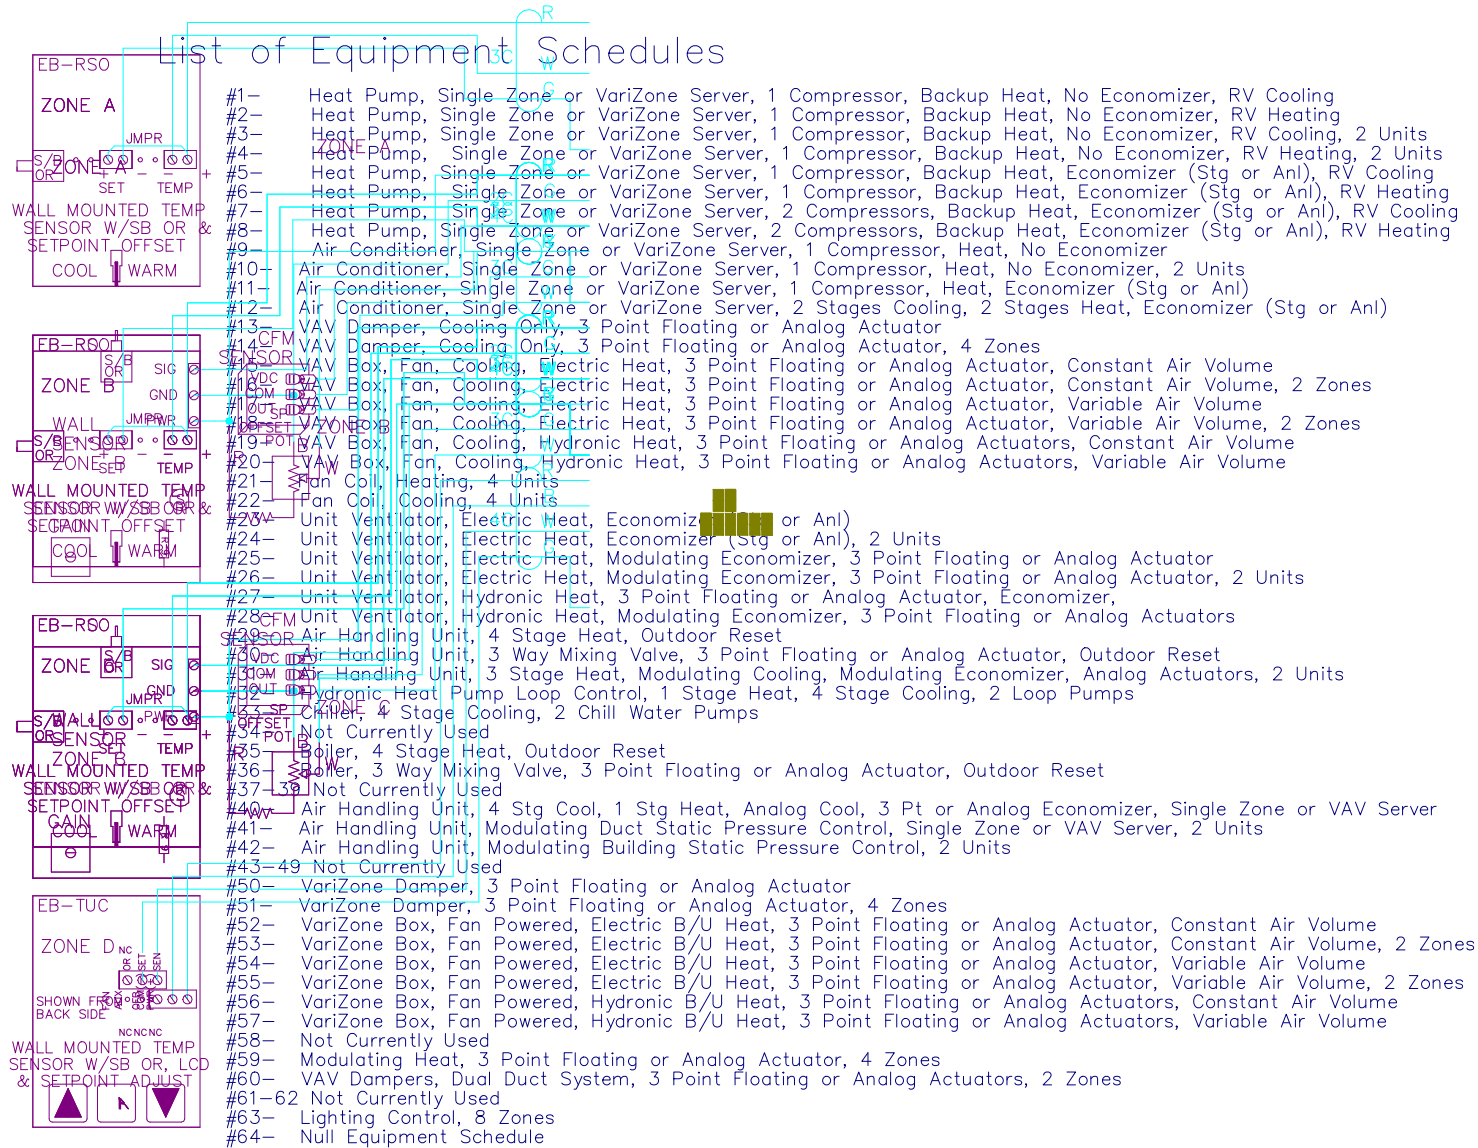

Enertec/BAS Corporation

628 Plymouth St SW, Olympia, WA 98502

(360) 943-2952

www.enertec-bas.com

COPYRIGHT ? 1988-2007 ENERTEC/BAS CORPORATION

PROJECT NAME

PROJECT ADDRESS

CONTENTS: TYPICAL UNIT LOW VOLTAGE CONTROL WIRING SCHEMATIC

ES #: ES DESCRIPTION:

REVISIONS

DATE

BY

SHEET 1 OF 1

JOB NO: XX-XXXX

DRAWN BY: RBJ

DATE: AUGUST 18, 2006